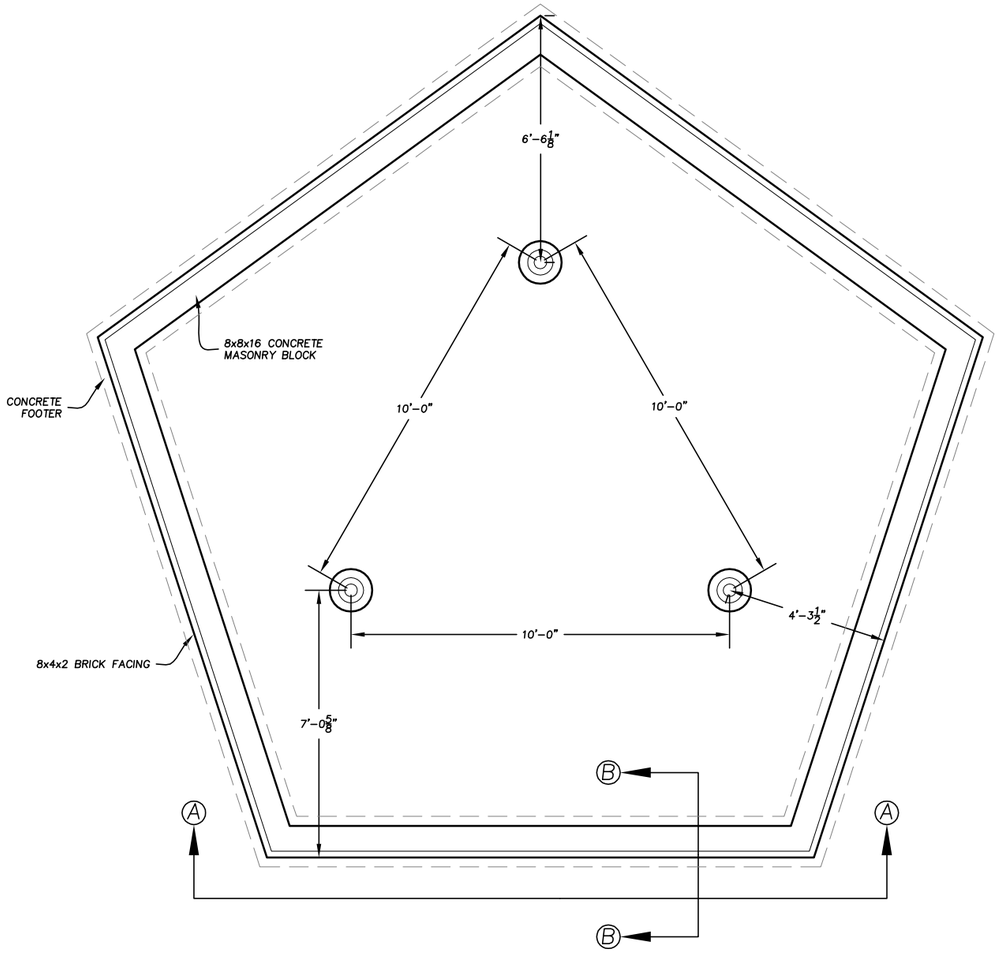

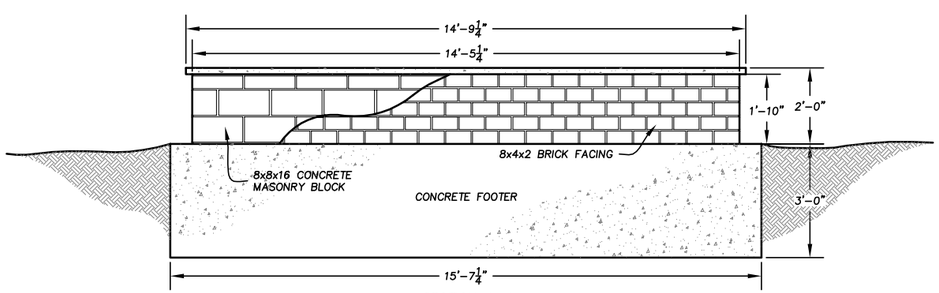

SECTION A–A
SCALE: 1/2"=1'-0"

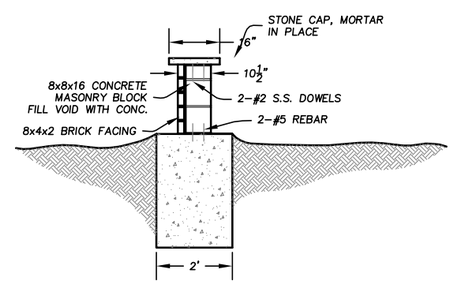

SECTION B–B
SCALE: 1/2"=1'-0"

Rev.	Description	Date

Designed: ACM
Drawn: ACM
Checked: SLH
Date: 10–21–08
Scale: as shown
Proj. No.: 258

City of Rolla
Department of Public Works
901 North Elm Street
Phone: 573-364-8659
www.rollacity.org

VETERANS MEMORIAL PARK
City of Rolla Public Works Department

Veterans Memorial Monument - Phase I

Sheet No.: 1
1 of 1